

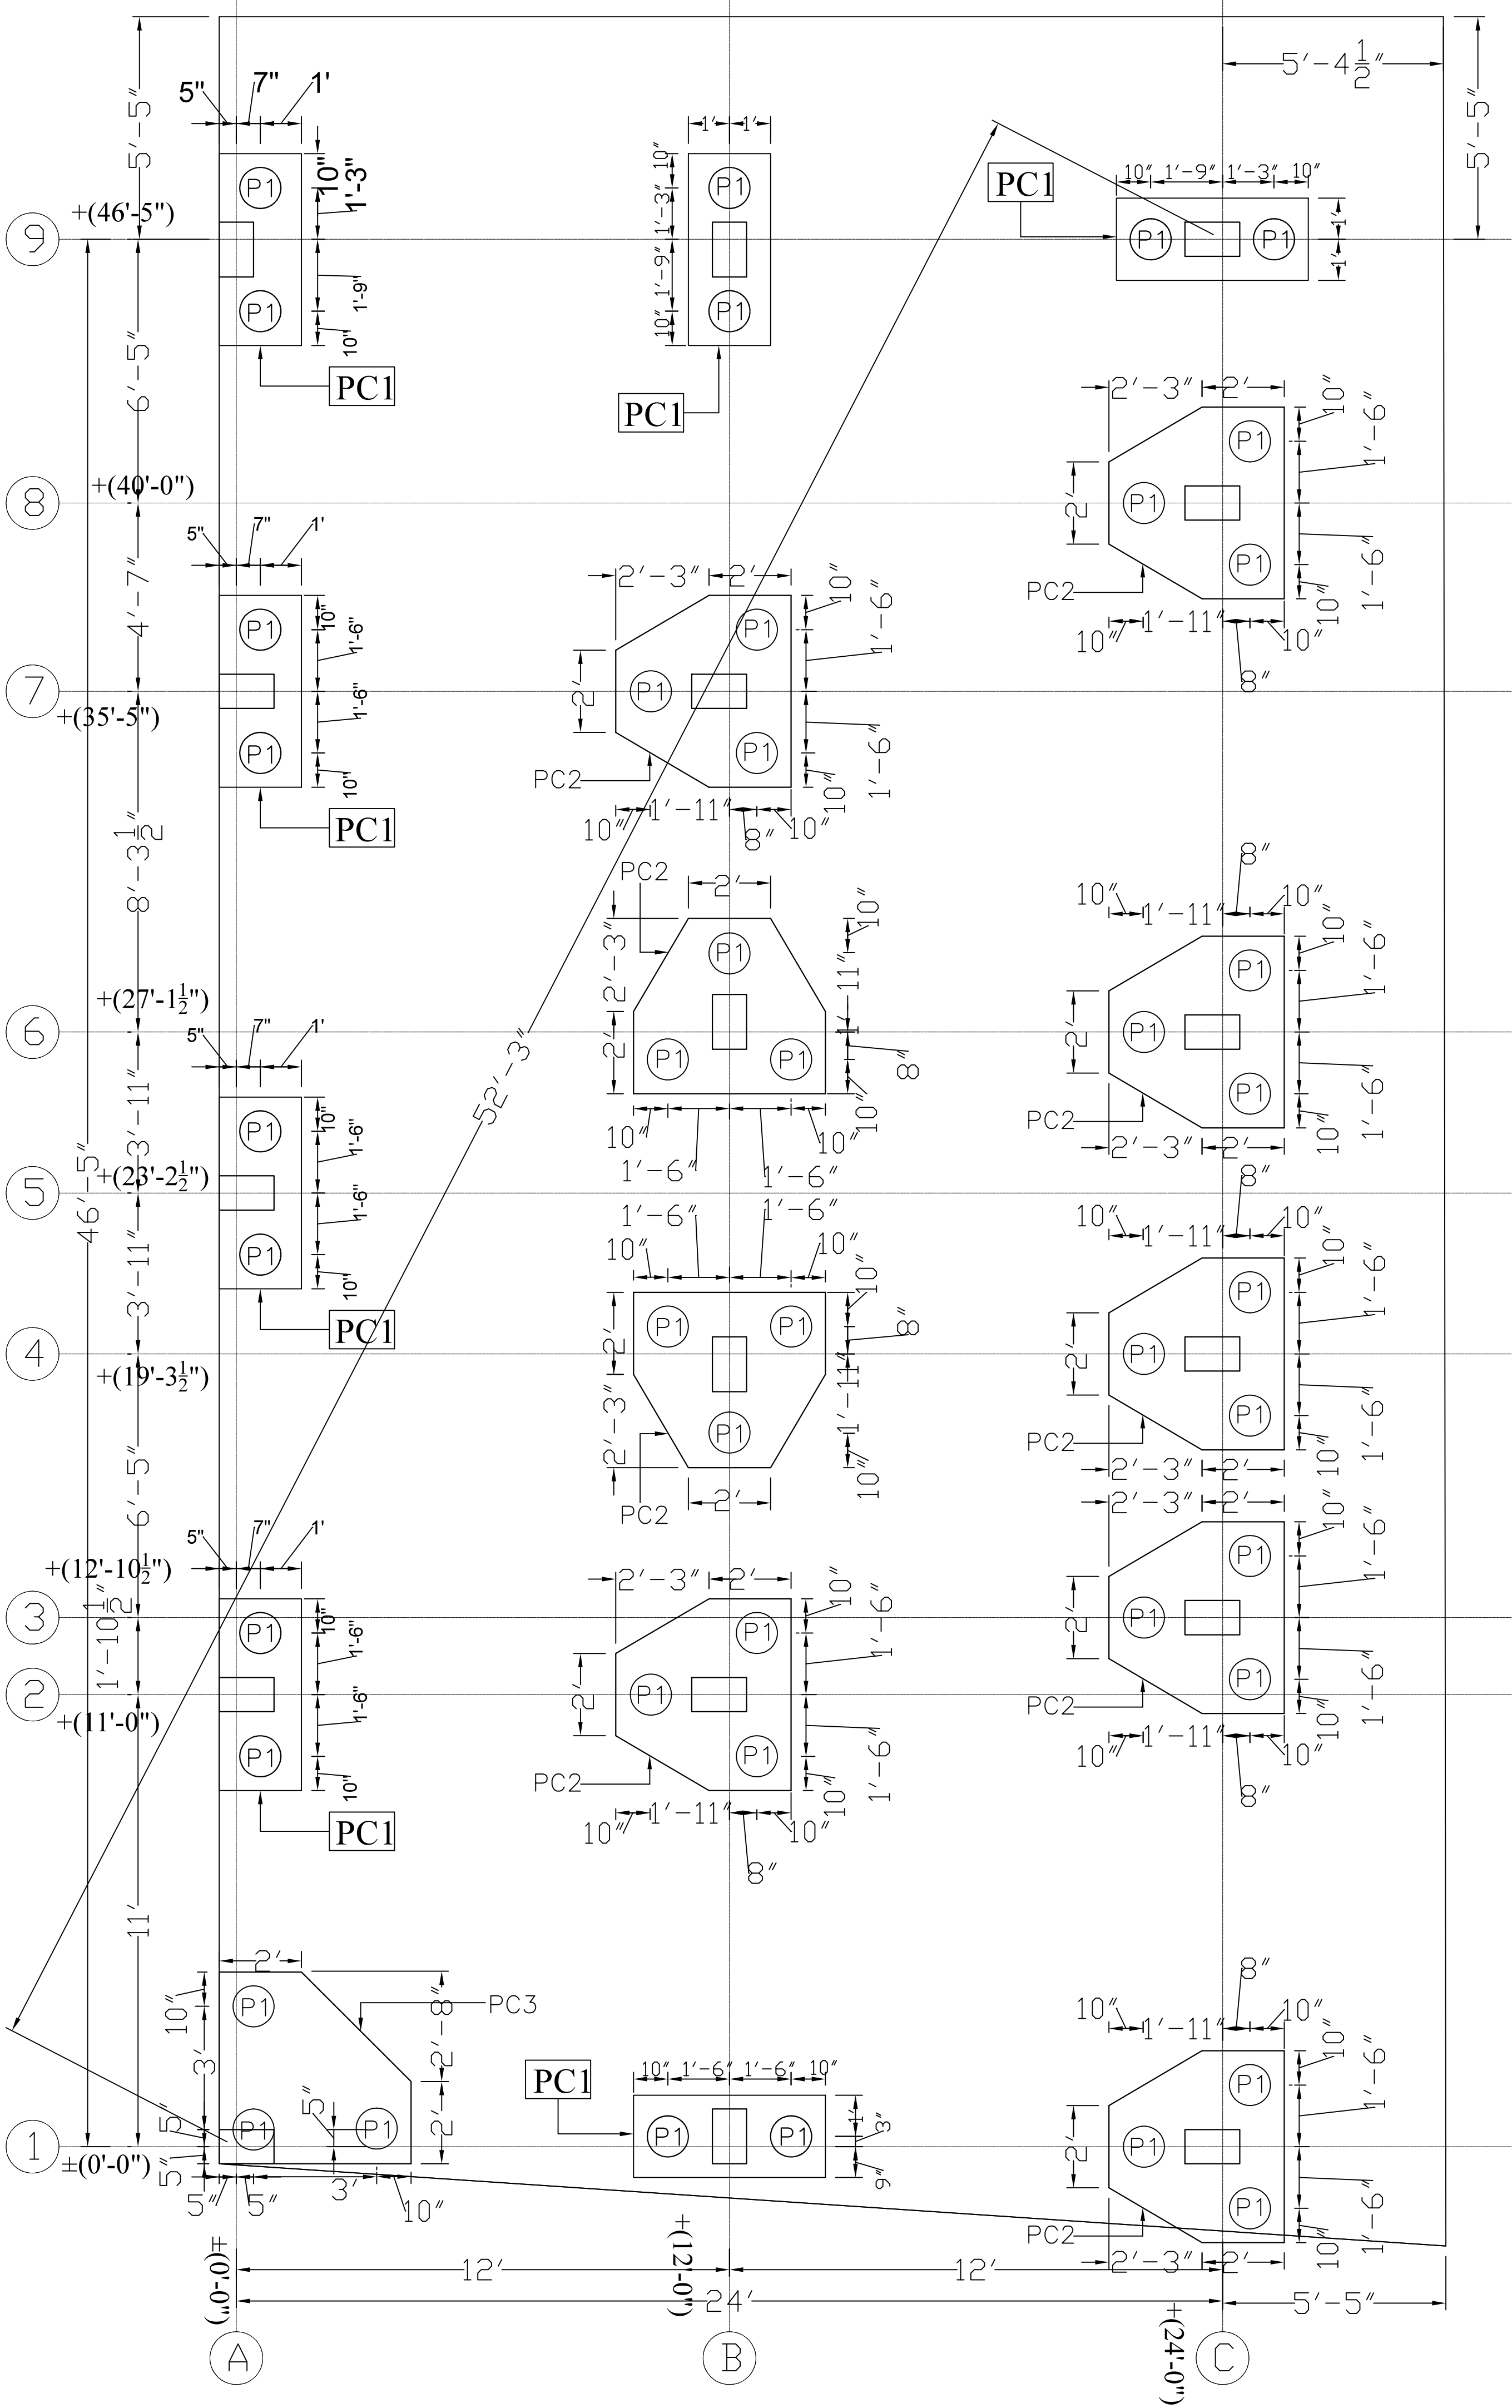



NORTH

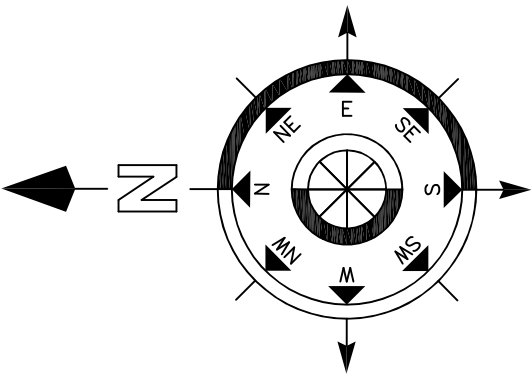

FOUNDATION LAYOUT PLAN

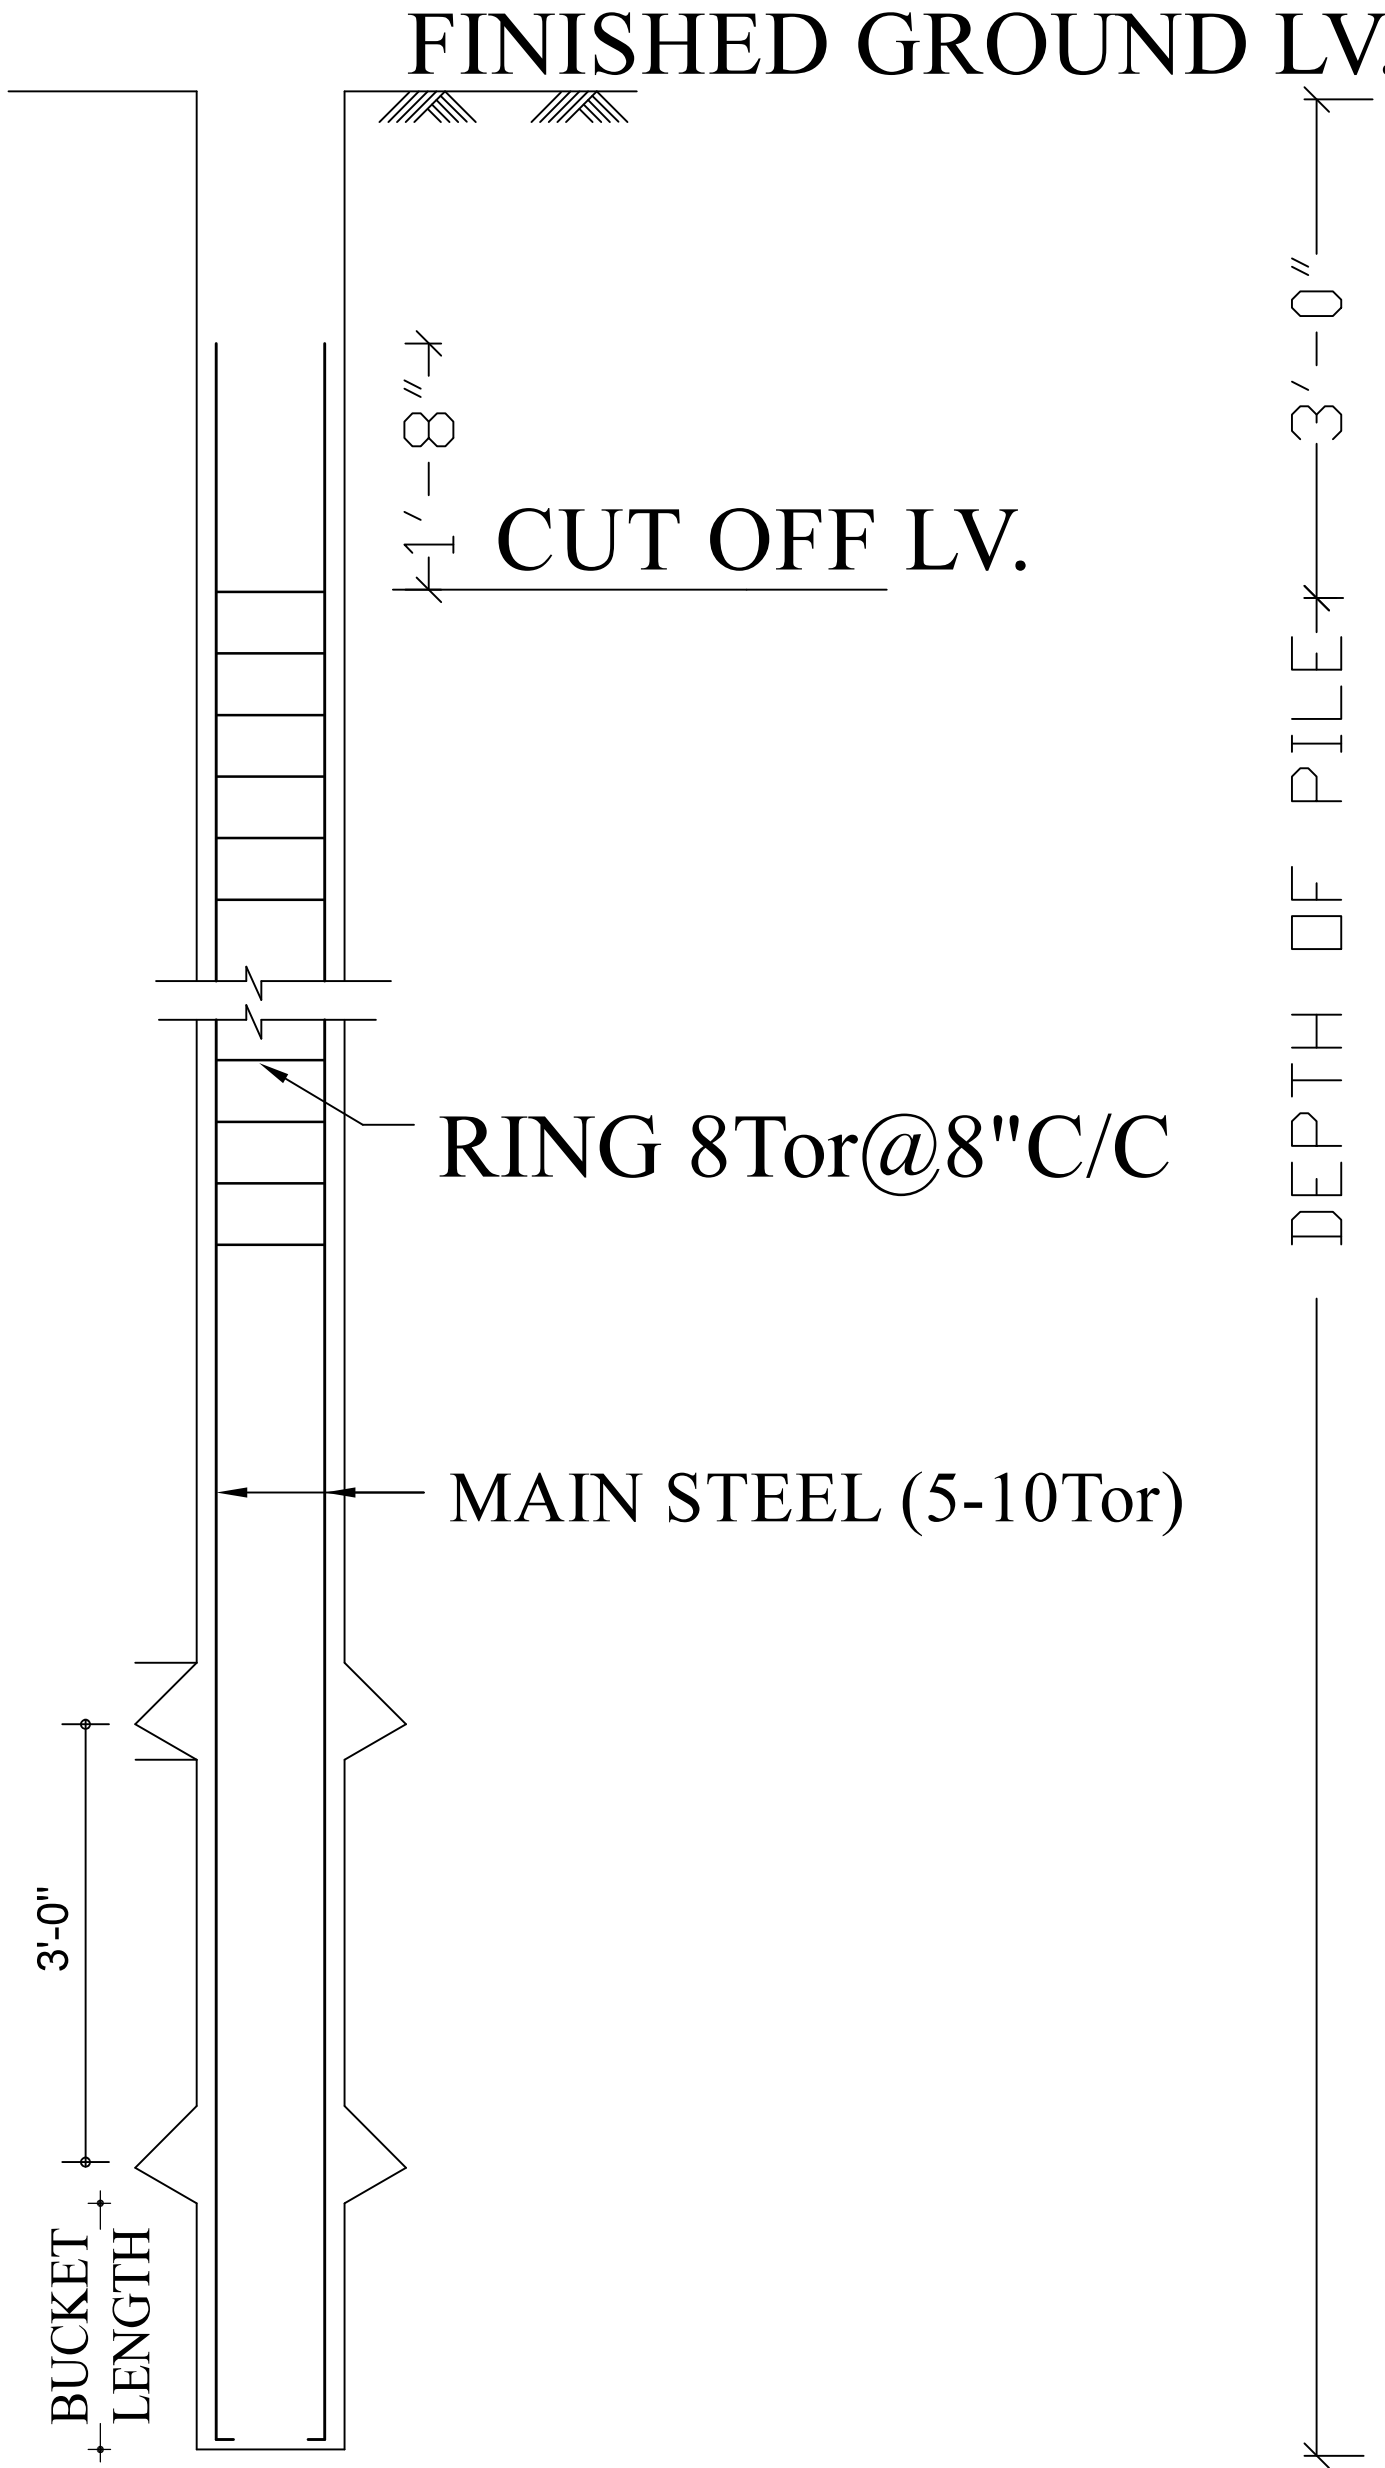

TYPICAL DETAILS OF UNDER REAMED PILE

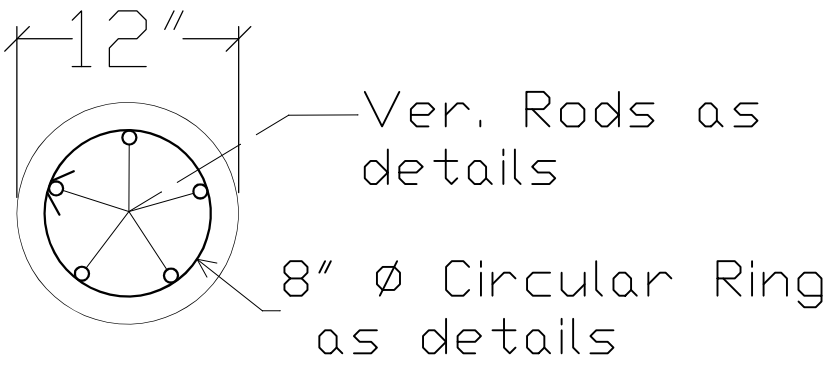

NOTE:- COVER TO PILE - 50 mm
COVER TO PILE CAP - 50 mm
CONCRETE MIX - (1 : 1.5 : 3) M20
GRADE OF STEEL - Fe 500
USE 10 % EXTRA CEMENT IN PILE
IF BORE IS FULL OF WATER

SCHEDULE OF PILE

PILE MKD	DIA OF PILE	NO. OF UR	DIA OF UR	DEPTH OF PILE	REINFORCEMENT	
					MAIN	RING
P1	12"	2	30"	7 M	5-10 ϕ	8Tor@8"C/C

Home Space

Constructions

CLIENT :-